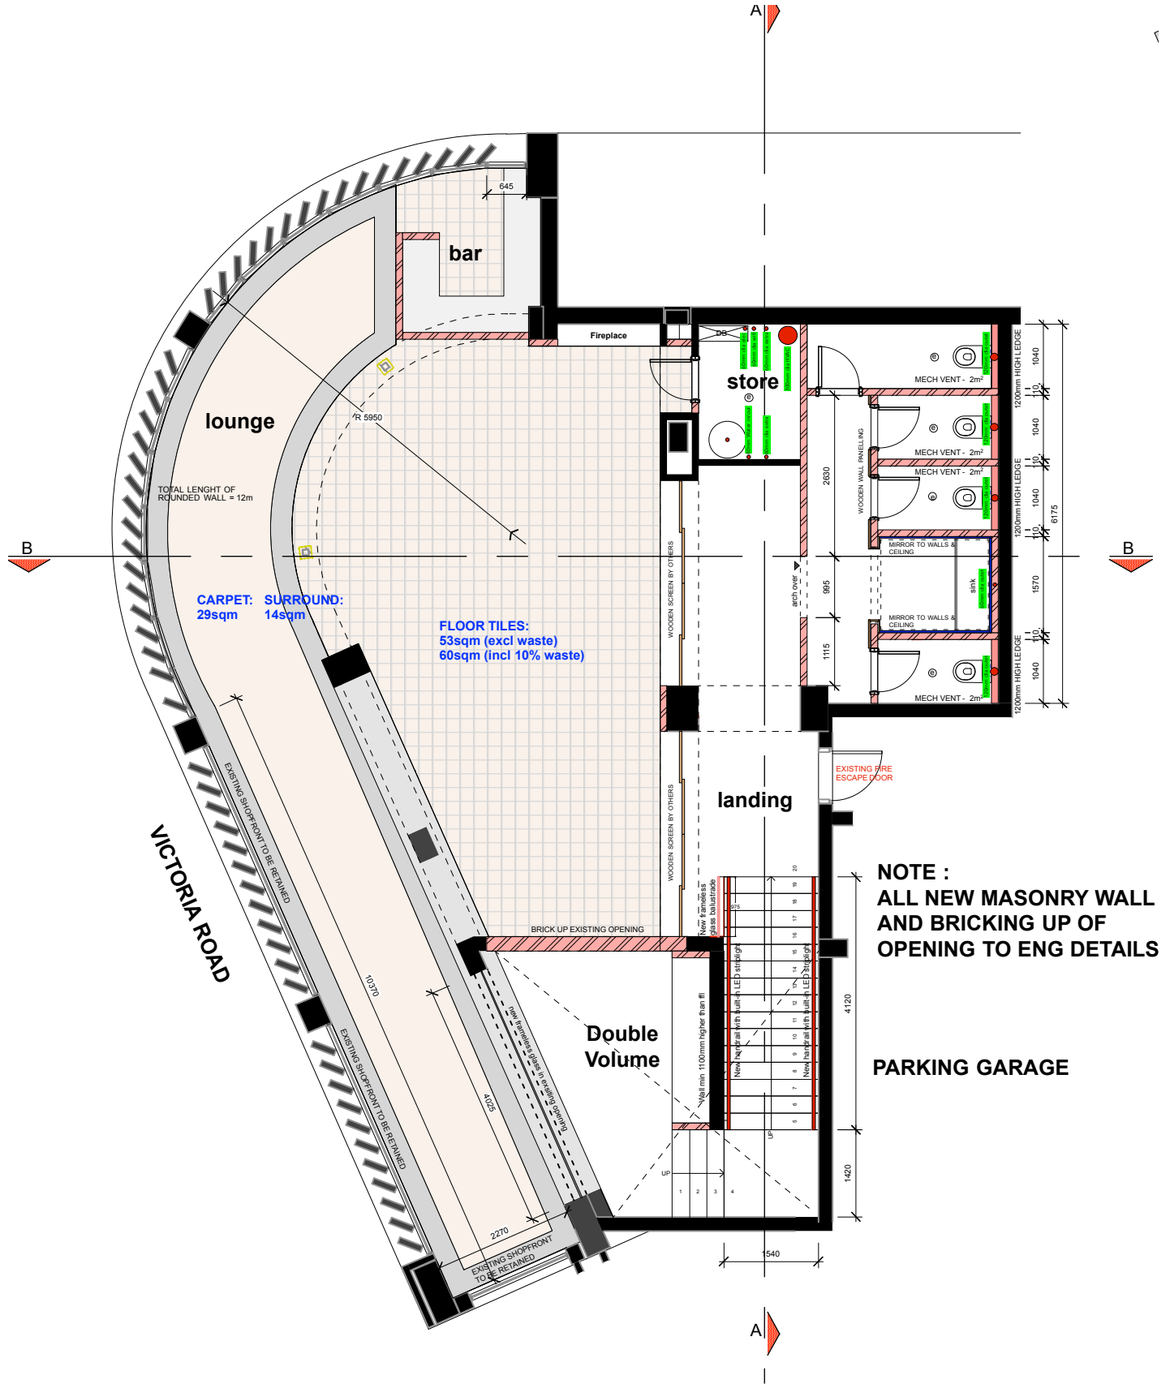

NOTE :
ALL NEW MASONRY WALL AND BRICKING UP OF OPENING TO ENG DETAILS

PARKING GARAGE

- INTERIOR SHOPFITTING ONLY
- INTERNAL ALTERATIONS ONLY - NO EXTERNAL BUILDING WORK OR CONSTRUCTION

1 INFORMATION PLAN: FIRST FLOOR
Scale 1:100

REVISIONS

NO:	DETAILS:	DATE:
A	EXISTING KITCHEN WALL RETAINED, MATERIAL AWNINGS REMOVED	2024-06-18

REGISTERED OWNER

PLANS AUTHOR

SCALED DIMENSIONS INVALID | ALL BUILDING WORK TO COMPLY WITH SABS 0400 | CHECK LEVELS ON SITE

©
COPYRIGHT
IS THE PROPRIETOR OF ALL RIGHTS INCLUDING COPYRIGHTS IN THIS MATERIAL.
NO REPRODUCTIONS ARE PERMITTED WITHOUT WRITTEN PERMISSION.
THE CLIENT ACCEPTS THE RESPONSIBILITY OF MATERIALS, CONTENT AND STATEMENT.
THE ELEMENTS SHOWN ON THIS DRAWING ARE PROTOTYPICAL DESIGN ONLY. THEY MAY NOT BE UTILIZED, ALTERED, THE SPECIFICATION CHANGED, OR IMPLEMENTED IN PART, OR IN WHOLE, IN ANY STRUCTURE WITHOUT NOTIFICATION AND WRITTEN APPROVAL BEING ISSUED BY IVAN MCCARTHY PEENS ARCHITECTS.

IVNMC Design Studio
72 Waterkant Street, Shop 108 Old Cape Quarter,
First floor, Dewaterkant,
Cape Town
tel: (072) 7433194
SACAP: PrArch 27060675

INTERNAL ALTERATIONS & FITOUT
FOR NEW RESTAURANT
for PRETTY ODD
BANTRY BAY
ERF 831

DRAWING TITLE:
INFORMATION PLAN:
FIRST FLOOR

PROJECT No.: 24/06	SCALE: AS SHOWN
DRAWING No.: 5.01	DATE: 2024-08-08
DATE OF PRINT:	DRAWN: IMP / CHECKED: IMP
REV: A NA	